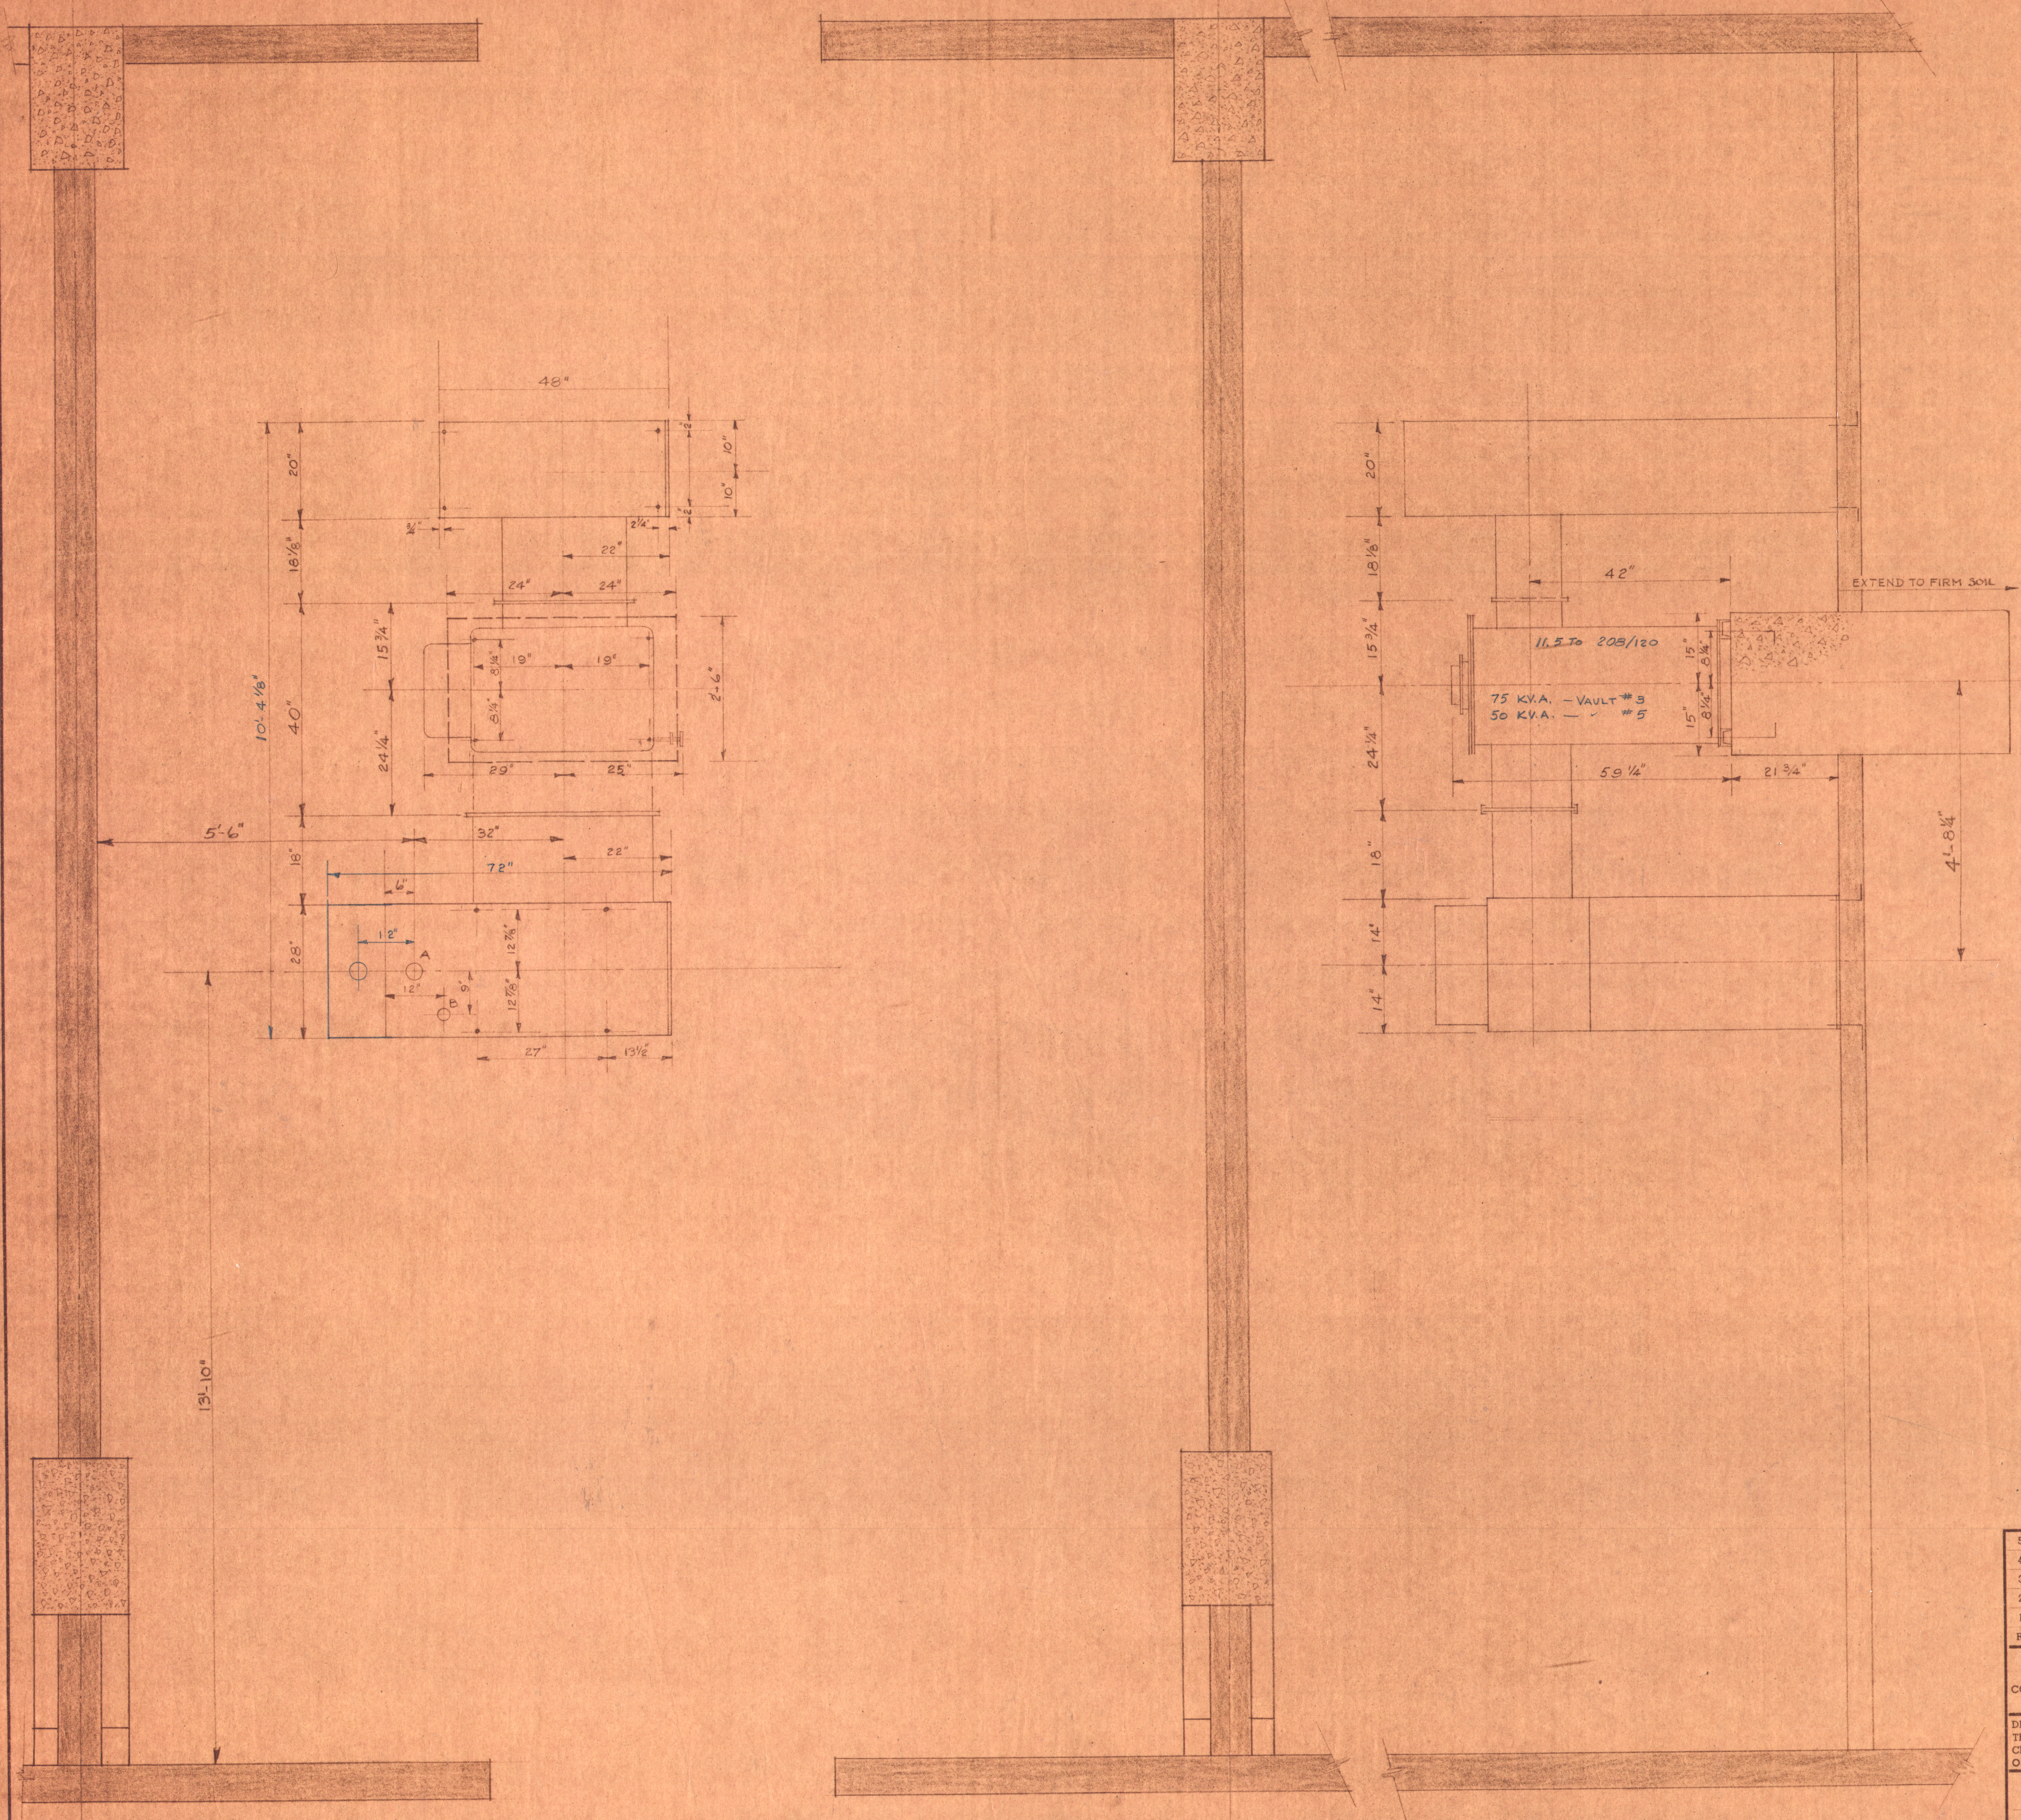

PLAN

VAULTS #3 & #5
HANGAR 'A'

ELEVATION

300,338

REVISION	BY	DATE	BRIEF	APP'D
5				
4				
3				
2				
1				

ENGINEERS CONTRACT NO. y 5614
CONSTRUCTION CONTRACT NO. y 5424

DRAWN FEH
TRACED FEH
CHECKED
O. K. A.E.R

APPROVED
[signature]
DATE AUG. 30, 1943

FILE NO. 494-A

SHEET OF

SOUND CONSTRUCTION & ENGINEERING COMPANY

U.S. NAVAL AIR STATION (L.T.A.)
TILLAMOOK, OREGON

TRANSFORMER VAULT
SWITCH GEAR

SCALE 3/4" = 1'-0"

APPROVED Sept. 3 1943 Y. & D. DRAWING NO.

E F Koerner
OFFICER IN CHARGE

1335-21-3